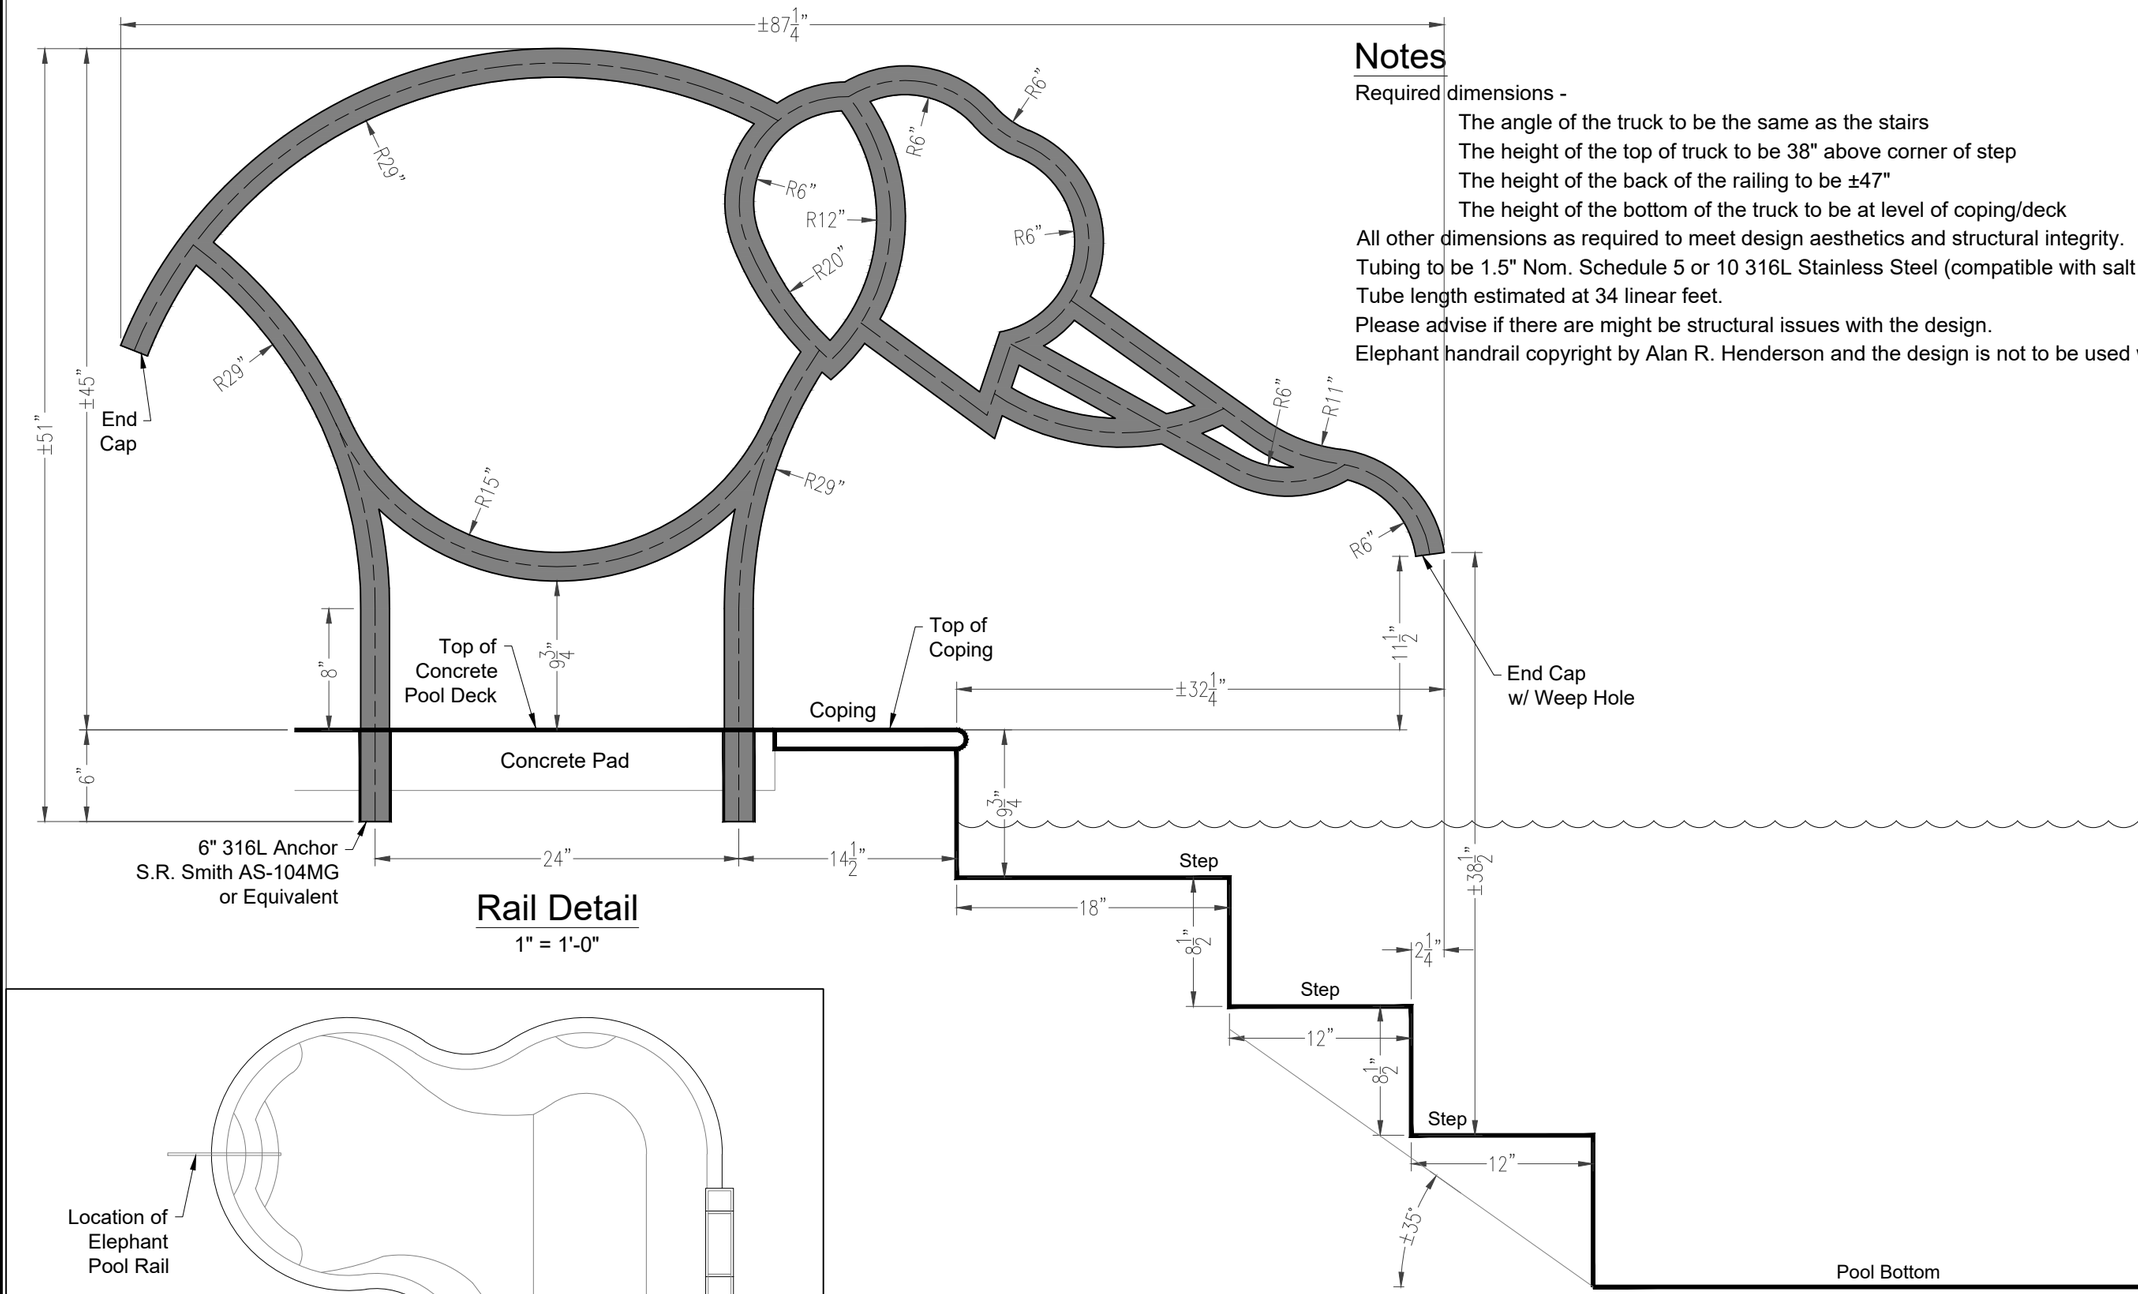

Rail Detail

1" = 1'-0"

Notes

Required dimensions -

- The angle of the truck to be the same as the stairs
- The height of the top of truck to be 38" above corner of step
- The height of the back of the railing to be ±47"
- The height of the bottom of the truck to be at level of coping/deck

All other dimensions as required to meet design aesthetics and structural integrity.
Tubing to be 1.5" Nom. Schedule 5 or 10 316L Stainless Steel (compatible with salt water pools).
Tube length estimated at 34 linear feet.
Please advise if there are might be structural issues with the design.
Elephant handrail copyright by Alan R. Henderson and the design is not to be used without permission.

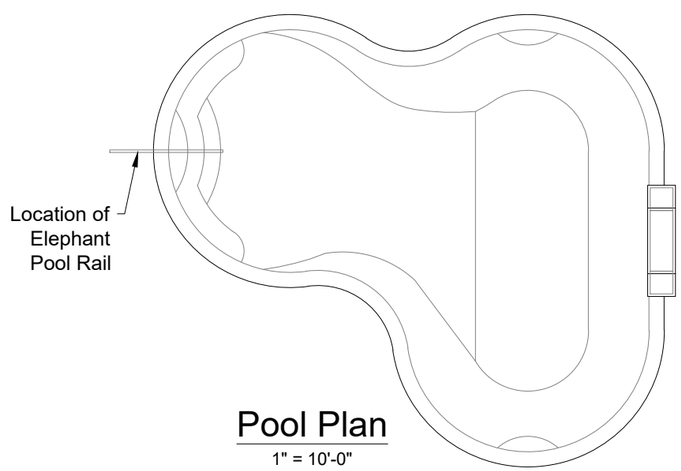

Pool Plan

1" = 10'-0"

A-K Life
Alan R. Henderson
3642 South Creek Road
Knoxville, TN 37920
865-621-9927 (cell)

© Copyright 2020
Alan R. Henderson
All Rights Reserved

Alan & Kathy Henderson
Elephant Pool Rail
3315 Old Plantation Way

SHEET
Pool Rail

DESIGNED:	ARH
DATE:	1/19/21
SCALE:	1"=10"
DRAWING:	Pool Railing
PROJECT NO:	Henderson