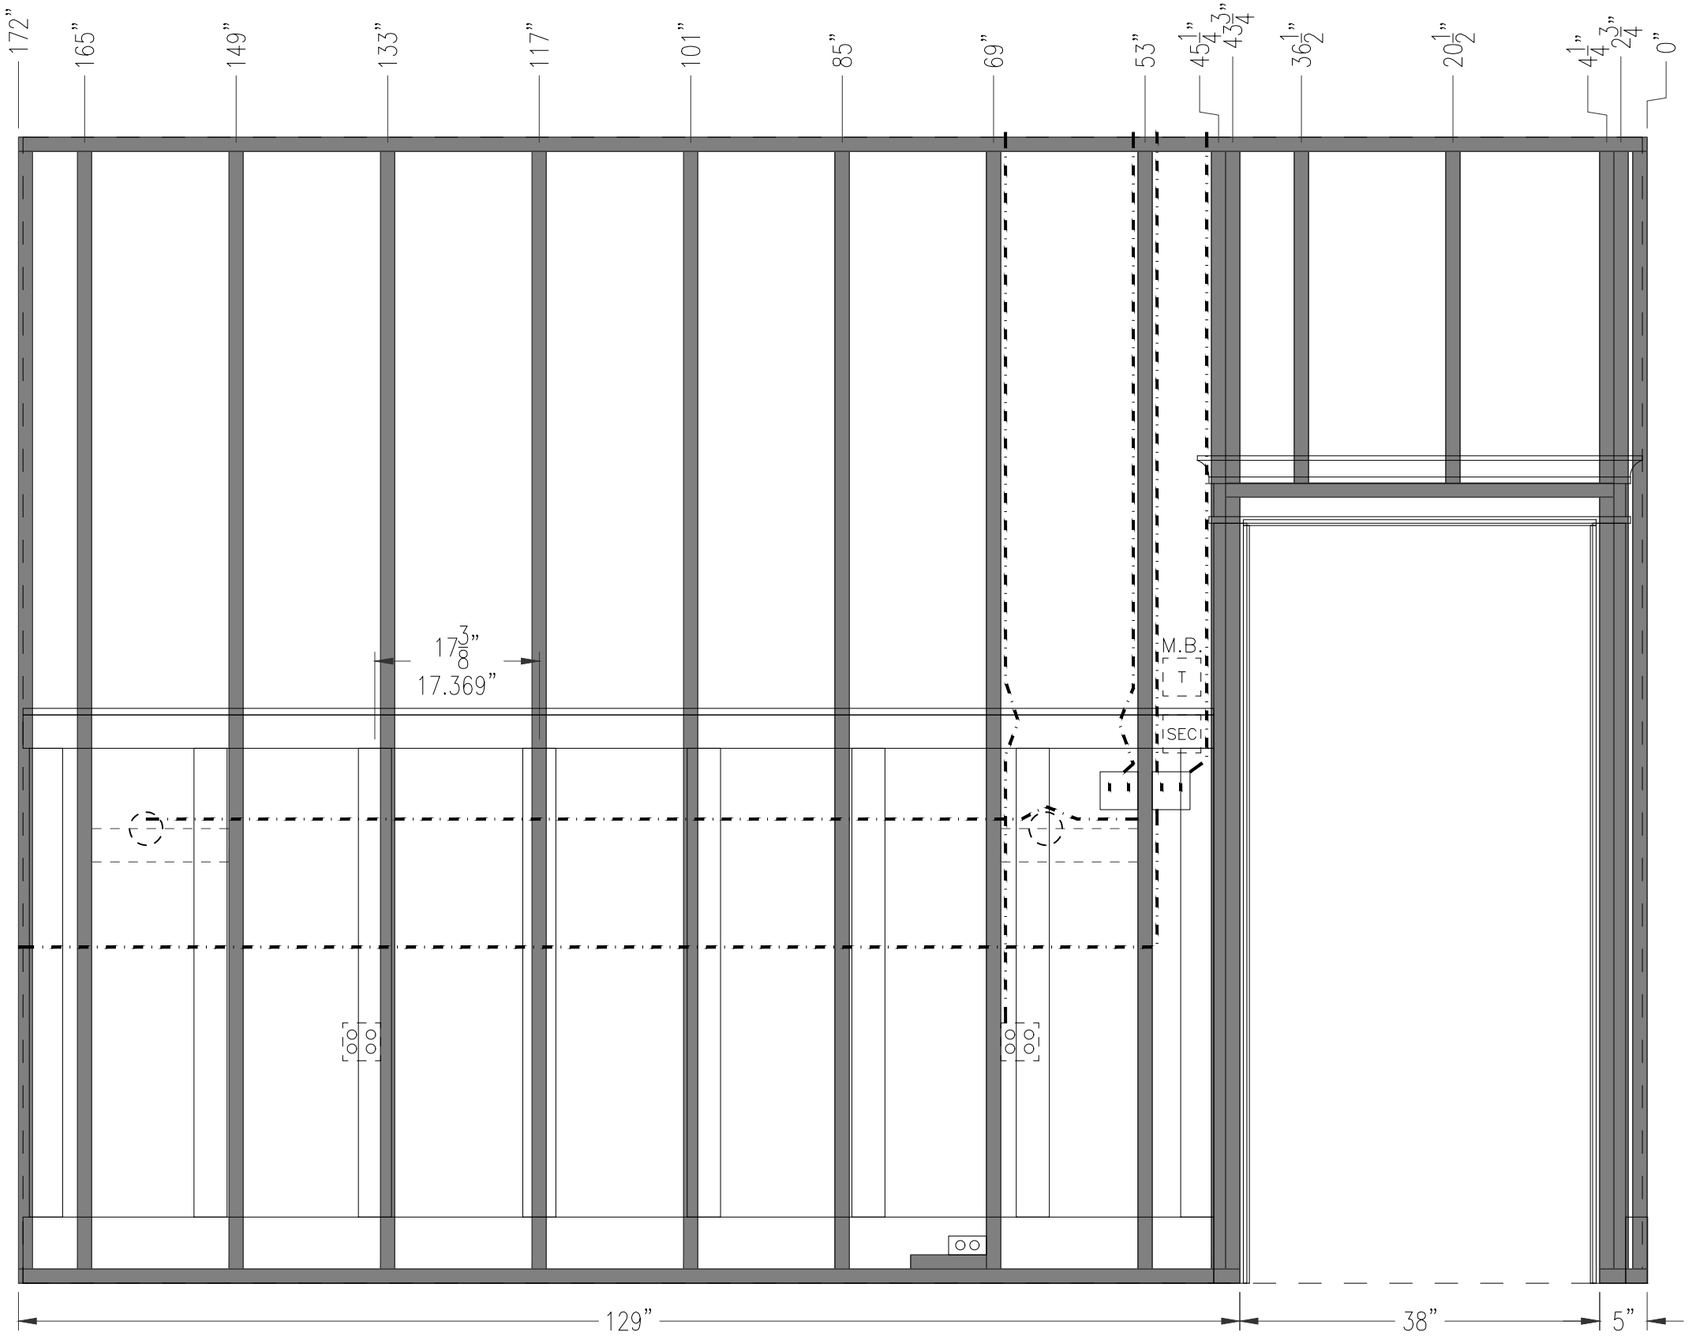

Dining Room - South Wall

Stud & Wainscoting Location