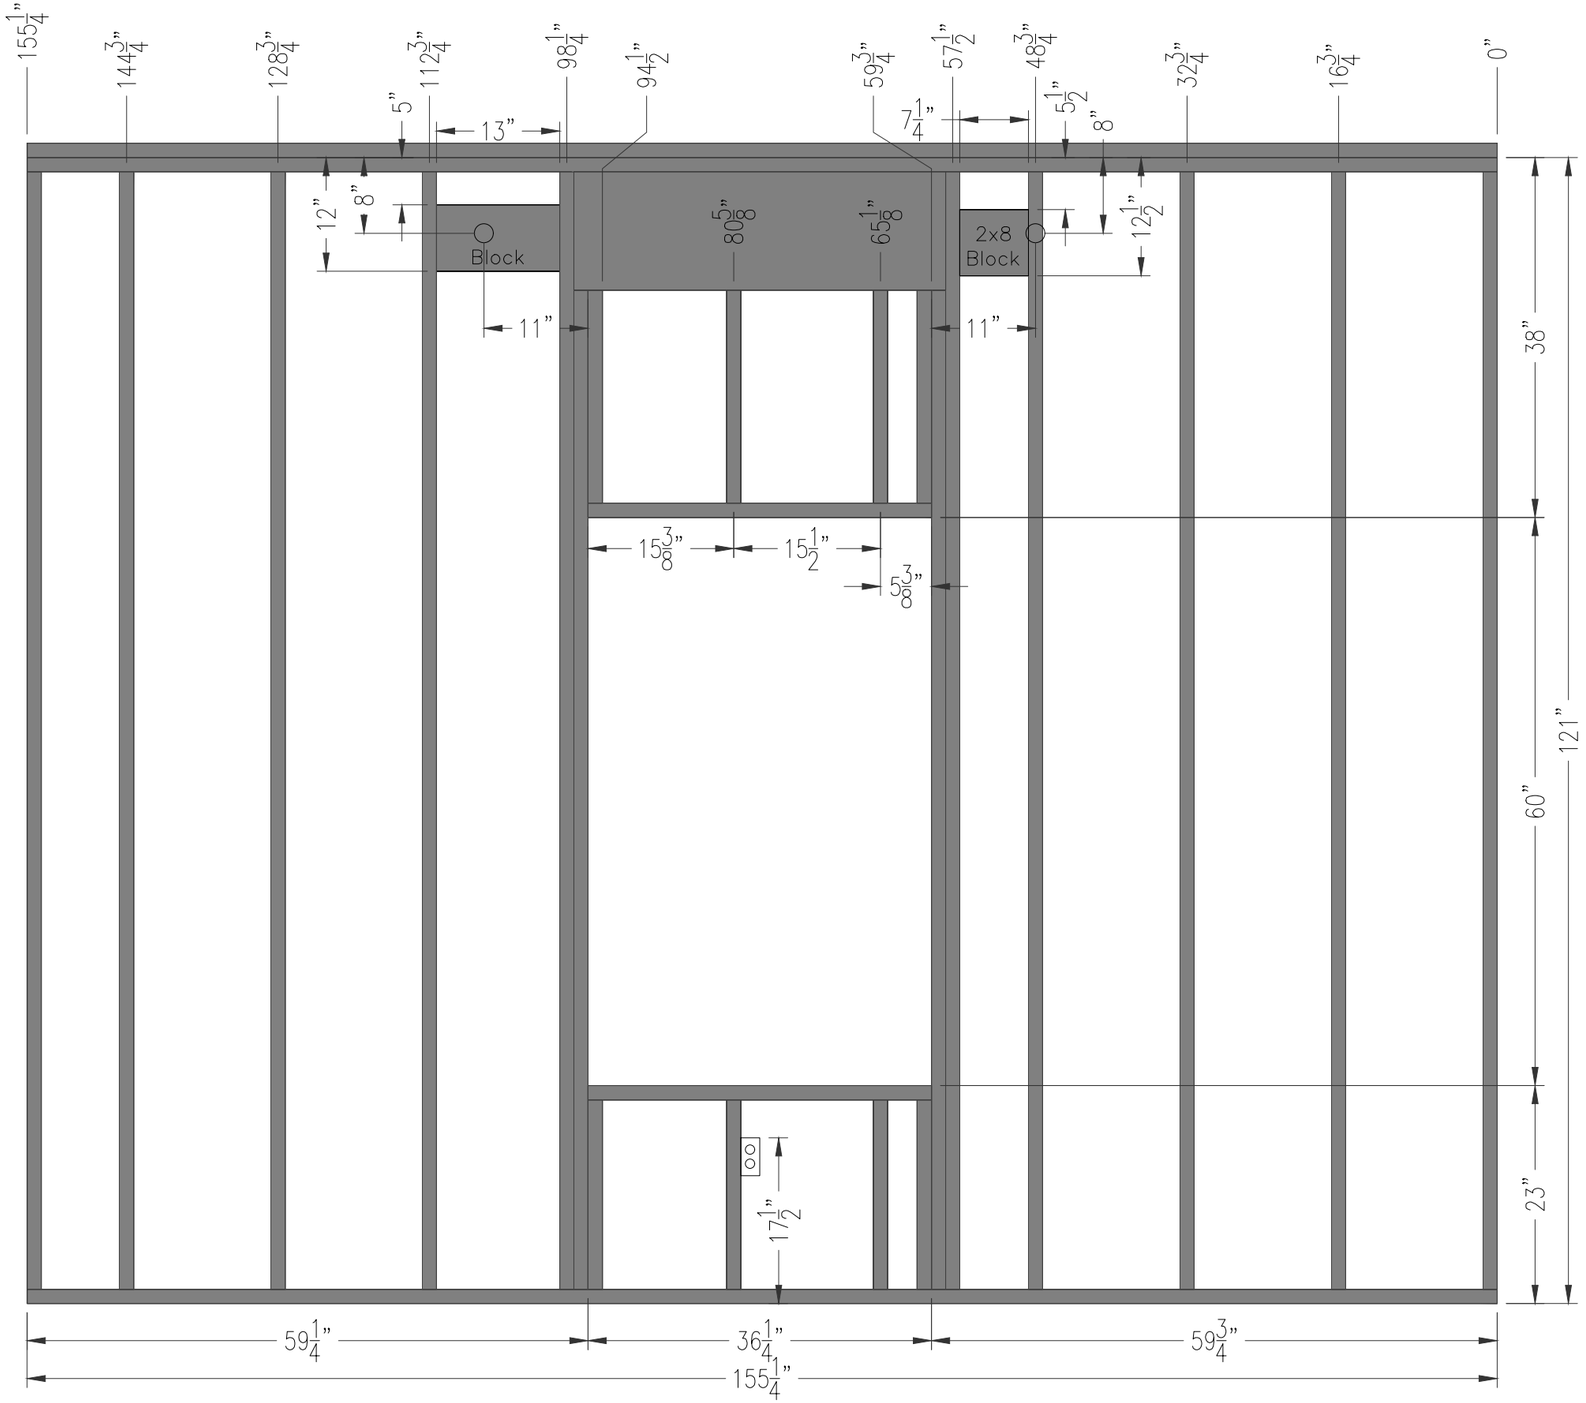

Guest #3 - North Wall

Drapery Blocking